M.A.R. 57 (Rule 116)

Measurement Book No. A/10 14223

Serial No. 1st & Final bill.

Name of work..... From..... To.....

Name of Contractor of nature of Agency Sri. B.N. Girish (SKS INFRASTRUCTURE PVT LTD).

Date of commencement of work.....

Date	Full description, etc, of work	Dimensions				Contents	Reference to last Measurement
		Number	Length	Breadth	Depth		
1	2	3	4	5	6	7	8
	Name of Work:- Additional Works to Construction of Shuttle Court Ground in Ward No. 17 LR Nagar Constituency.						
	Estimate Cost:- 600.00 lakhs						
	Job Code No:- 017-20-000019 (P-3588)						
	AE. No & Dt:- EE(P)/RRN/AS No/11/20-21					Dt:- 20/05/2020	
	TS. No & Dt:- CE/RRN/TS No/259/20-21					Dt:- 21/12/2020.	
	Ag. No & Dt. EE(P)/RRN/Ag No/08/21-22					Dt:- 25/11/2021	
	WO. No & Dt:- EE(P)/RRN/No. No/09/21-22					Dt:- 14/06/2024	
	Name of Contractor:- Sri. B.N. Girish (SKS INFRASTRUCTURE PVT Ltd).						

Scanned by TapScanner

"Abstract"

MEASUREMENT BOOK

Date / Item NO	Full description, etc, of work (2) Unit	Dimensions previous Measurement: Number (3) Qty	Length Cost	Breadth (5) Qty	Depth Rate	Contents Cost	Total Quantity up to date / Reference to last Measurement (8) Qty	Cost
1.	Dismantling Brick / Tiles. Work Dismantling Boulders → cum	—	—	2.57	294=60	739=00	2.57	739=00
2.	Earth work excavation for foundation. in Hard soil → cum	—	—	319.95	533=36	170658=00	319.95	170658=00
	Above 125% → cum	—	—	82.13	533=36	43805=00	82.13	43805=00
3.	providing & injecting chemical Emulsion for pre-construction → sqm	—	—	74.46	125-92	9376=00	74.46	9376=00
4.	providing & laying in position PCC 1:3:6 40mm → cum	—	—	65.19	6169=91	402217=00	65.19	402217=00
5.	providing & Constructing granite size stone masonry in foundation → cum	—	—	89.74	5459=55	489940=00	89.74	489940=00
	Above 125% → cum	—	—	54.77	5459=55	299020=00	54.77	299020=00
6.	providing & Constructing grade SSM for basement → cum	—	—	7.14	6513=21	46504=00	7.14	46504=00
	Above 125% → cum	—	—	28.13	6513=21	183217=00	28.13	183217=00
7.	providing & laying in position PCC 1:2:4 20mm → cum	—	—	2.68	6460=35	17261=00	2.68	17261=00

Scanned by TapScanner

M.A.R. 57 (Rule 116)

Measurement Book No. A/10 14224

Serial No.....

Name of work.....From.....To.....

Name of Contractor of nature of Agency.....

Date of commencement of work.....

Date	Full description, etc, of work	Dimensions				Contents	Reference to last Measurement
		Number	Length	Breadth	Depth		
1	2	3	4	5	6	7	8
	Above 125% → 4m	—	—	14.33	6440=75	92296=00	14.33 92296=00
8.	providing & removing Centering for found footings → 5gm	—	—	67.38	306=48	20650=00	67.38 20650=00
9.	providing & removing Centering for Vertical Surface	—	—	276.45	425=27	117565=00	276.45 117565=00
10.	providing & removing Centring for sides & Soffits → 5gm	—	—	105.01	346=86	36424=00	105.01 36424=00
	Above 125% → 5gm	—	—	12.93	346=86	4485=00	12.93 4485=00.
11.	providing & removing Centring work for flat Surface → 5gm	—	—	63.59	522=67	33237=00	63.59 33237=00
12.	providing & laying in position RCC M25 with 20mm → cum	—	—	57.44	7180=81	412466=00	57.44 412466=00.

Scanned by TapScanner

MEASUREMENT BOOK

Date	Full description, etc, of work	Dimensions				Contents	Reference to last Measurement	
		Number	Length	Breadth	Depth			
1	2	3	4	5	6	7	8	
13.	providing + laying in position RCC M20 12mm down → Sqm	—	—	6.75	589=19	3977=00	6.75	3977=00
	Above 125% → Sqm	—	—	17.91	589=19	10552=00	17.91	10552=00
14.	providing. TMT steel reinforcement for RCC → Tons	—	—	10.19	76512=12	779659=00	10.19	779659=00
15.	providing + applying ready mix priming coat → Sqm	—	—	268.10	43=95	11783 11784=00	268.10	11783 11784=00
16.	providing + applying ready mix spray painting → Sqm	—	—	178.26	100=97	17999=00	178.26	17999=00
17.	providing + constructing precast solid block concrete 40x15x20cms → Sqm	—	—	252.53	1132=06	285879=00	252.53	285879=00
18.	providing + constructing non-load bearing solid block Concrete 40x10x20cms → Sqm	—	—	56.34	963=88	54277=00	56.34	54277=00
	Above 125% → Sqm	—	—	95.28	963=88	91791=00	95.28	91791=00
19.	providing + fixing Vitrified glazed tiles of approved → Sqm	—	—	216.33.	3188=81	847945=00	216.33	847945=00

Scanned by TapScanner

M.A.R. 57 (Rule 116)

Measurement Book No. A/10 14225

Serial No.....

Name of work.....From.....To.....

Name of Contractor of nature of Agency.....

Date of commencement of work.....

Date	Full description, etc, of work	Dimensions				Contents	Reference to last Measurement
		Number	Length	Breadth	Depth		
1	2	3	4	5	6	7	8
20.	Supply & installation of approved wooden floor for Indoor Hall - Maple → Sqm	—	—	944.08	16498=50	15575906=00 72588	944=08 15575904=00 72588
21.	providing & fixing BWP standards Line Marking → Sqm	—	—	6.00	12098=00	72593=00	6.00 72593=00
22.	Supplying & fixing net pole total weight 200kg → Each	—	—	6.00	35196=80	211181=00	6.00 211181=00
23.	providing & laying pattern flooring for staircase → Sqm	—	—	105.55	8545=70	901998=00	105.55 901998=00
24.	For ceiling plastering: providing 12mm thick plaster → Sqm	—	—	79.65	242=33	19302=00	79.65 19302=00
	Above 125/- → Sqm	—	—	55.75	242=33	13570=00	55.75 13570=00

Scanned by TapScanner

MEASUREMENT BOOK

Date	Full description, etc, of work	Dimensions				Contents	Reference to last Measurement	
		Number	Length	Breadth	Depth			
1	2	3	4	5	6	7	8	
25.	plastering internal: providing 18mm thick Cement plaster in single coat → Sqm	—	—	340.75	310=04	105646=00	340.75	105646=00
	Above 125% → Sqm	—	—	673.61	310=04	208846=00	673.61	208846=00
26.	providing 18mm thick Cement plaster in single coat → Sqm	—	—	287.90	310=04	89260=00	287.90	89260=00
	Above 125% → Sqm	—	—	195.24	310=04	60532=00	195.24	60532=00
27.	providing rough plastering 15mm thick in single coat → Sqm	—	—	111.55	243=52	27164=00	111.55	27164=00
28.	providing skirting dado, risers of steps with colour glazed tiles → Sqm	—	—	144.38	1509=81	217988=00	144.38	217988=00
	Above 125% → Sqm	—	—	557.15	1509=81	841191=00	557.15	841191=00
29.	providing Ceramic tiles of approved make → Sqm	—	—	47.13	1437.35	67742=00	47.13	67742=00
	Above 125% → Sqm	—	—	162.41	1437=35	233440=00	162.41	233440=00
30.	providing 20mm thick cement plaster in single coat → Sqm	—	—	21.09	321=92	6789=00	21.09	6789=00

Scanned by TapScanner

M.A.R. 57 (Rule 116)

Measurement Book No. A/10 14226

Serial No.....

Name of work.....From.....To.....

Name of Contractor of nature of Agency.....

Date of commencement of work.....

Date	Full description, etc, of work	Dimensions				Contents	Reference to last Measurement
		Number	Length	Breadth	Depth		
1	2	3	4	5	6	7	8
31.	Providing + fixing 3 glazed 3 track - 2 panel sliding win-dows Allum → Sqm	—	—	74.40	5840=81	434560=00	74.40 434560=00 78205
32.	providing + fixing MS grill work for windows → kgs	—	—	693.00	112=85	78205=00	693=00 78205=00.
33.	providing + applying enamel metal paint 2 coats → Sqm Above 125%. → Sqm	—	—	32.03	112=85	3615=00	32.03 3615=00
		—	—	70.51	112=85	7957=00	70.51 7957=00
						2285632	2285632
34.	Aluminium glass / perforated Mirror finish false ceiling → Sqm	—	—	1168.96	1955=27	2285633=00	1168.96 2285633=00
35.	providing + fixing wall panel-ling using rat woodframe → Sqm	—	—	1012.95	9899=10	10027293=00	1012.95 10027293=00

Scanned by TapScanner

MEASUREMENT BOOK

Date	Full description, etc, of work	Dimensions				Contents	Reference to last Measurement
		Number	Length	Breadth	Depth		
1	2	3	4	5	6	7	8
36.	providing & fixing 2-track x2 panel sliding window: sqm	—	—	14.49	3594=56	52085=00	14.49 52085=00
37.	providing & fixing in position Upvc partions → sqm	—	—	31.84	5840=86	185973=00	31.84 185973=00
38.	Solid pvc door frame providing & fixing factory made pvc door frame → sqm	—	—	14.18	555=93	7883=00	14.18 7883=00
39.	providing & fixing in wall surface 4.6 kg/sqm HDPE-MM	—	—	108.00	608=20	65688=00	108=00 65688=00
						1867399	186734
40.	Fabricating Supplying & erecting MS Angular Truss - kgs	—	—	1228.48	152=05	186740=00	1228.48 186740=00
						457137	457137
41.	providing & legged scaffolding for Extended cladding And roofing work → sqm	—	—	813.60	561.=87	457140=00	813.60 457140=00
42.	providing Trapezoidal. profiled sheet providing & installing & pre painted → sqm	—	—	493.65	817=27	403445=00	493=65 403445=00

Scanned by TapScanner

M.A.R. 57 (Rule 116)

Measurement Book No. A/10 14227

Serial No.....

Name of work.....From.....To.....

Name of Contractor of nature of Agency.....

Date of commencement of work.....

Date	Full description, etc, of work	Dimensions				Contents	Reference to last Measurement
		Number	Length	Breadth	Depth		
1	2	3	4	5	6	7 819753	8 819753
A3.	providing & fixing g Aluminium composite panel → sqm	—	—	175.15	46.80=29	819754=00	175.15 819754=00
A4.	Supply & fixing box type T5 4x54w fluorescent twin fatue with → Nos	—	—	68.00	336340=70	2289464=00	68=00 2289464=00
A5.	providing & fixing stainless steel 304 grade of staircase railing → Rm	—	—	53.16	18698.30	994002=00	53.16 994002=00
A6.	providing & fixing storage Unit of 0.75m depth → cm	—	—	57.42	15525=75	891458=00	57.42 891458=00
A7.	providing applying two coats of wall putty to inside → Sqm	—	—	251.61	92=66	23313=00	251.61 23313=00

Scanned by TapScanner

MEASUREMENT BOOK

Date	Full description, etc, of work	Dimensions				Contents	Reference to last Measurement
		Number	Length	Breadth	Depth		
1	2	3	4	5	6	7	8
	Above 125% → Sqm	—	—	464.03	92=66	42995=00	464.03 42995=00
48.	providing & applying painting in two coats with plastic Emulsion → Sqm	—	—	201.29	106=91	21520=00 306755 306758=00	201.29 21520=00 306755 588.24 306758=00
49.	providing external walls. with texture finish → Sqm	—	—	588.24	521=48		
50.	providing & fixing granite name board 1 Nos 0.85X 2.45m fixed → Each	—	—	1.00	13748=50	13748=00	1.00 13748=00
51.	providing & laying integral Cement based waterproofing Cement treatment → Sqm	—	—	65.42	1195=02	78178=00	65.42 78178=00
52.	Supplying Chairs including transportation → Nos	—	—	100=00	7149.35	714935=00	100=00 714935=00
53.	providing & fixing CPVC. pipes φ5mm → Rmt	—	—	93.75	348=05	32630=00	93.75 32630=00
	Above 125% → Rmt	—	—	176.25	348=05	61346=00	176.25 61346=00

Scanned by TapScanner

M.A.R. 57 (Rule 116)

Measurement Book No. A/10 14228

Serial No.....

Name of work.....From.....To.....

Name of Contractor of nature of Agency.....

Date of commencement of work.....

Date	Full description, etc, of work	Dimensions				Contents	Reference to last Measurement
		Number	Length	Breadth	Depth		
1	2	3	4	5	6	7	8
54.	providing & fixing CPVC pipes 20mm pipes → Rmt	—	—	125=00	279=15	34894=00	125=00 34894=00
	Above 125% → Rmt	—	—	110=00	279=15	30707=00	110=00 30707=00.
						179965	179965
55.	providing & fixing to wall Ceiling & floor pvc pipes 110mm	—	—	250=00	719=86	179966=00	250=00 179966=00
	Above 125% → Rmt	—	—	295=00	719=86	212359=00	295=00 212359=00
56.	providing & fixing White Vitreous water closet	—	—	8.75	5887=19	51513=00	8.75 51513=00
	European type → No	—	—	14.25	5887=19	83892=00	14.25 83892=00
	Above 125% → No	—	—	18.75	205.57	3853=00	18.75 3853=00
57.	providing & fixing in position brass b.b cock → No	—	—	71.25	205.57	14642=00	71.25 14642=00
	Above 125% → No						

Scanned by TapScanner

MEASUREMENT BOOK

Date	Full description, etc, of work	Dimensions				Contents	Reference to last Measurement	
		Number	Length	Breadth	Depth			
1	2	3	4	5	6	7	8	
58.	providing & fixing water meter with stop cock → Nos	—	—	20=00	1568=02	81360=00	20=00	81360=00
59.	providing & fixing in position Brass gate valve ⟶ Nos	—	—	10.00	399=13	3991=00	10=00	3991=00
60.	providing & fixing white vitre-ous wash basin → Each	—	—	7.50	3588.62	26915=00	7.50	26915=00
	Above 125% ⟶ Each	—	—	12.50	3588.62	44858=00	12.50	44858=00
61.	providing pedestal for wash basin & approved → Each	—	—	7.50	1069=10	8018=00	7.50	1069=10
	Above 125% ⟶ Each	—	—	12.50	1069=10	13364=00	12.50	13364=00
62.	providing & fixing CI Kitchen tray of approved make -ton	—	—	20.00	296=97	5939=00	20.00	5939=00
63.	providing & fixing white vitreous lipped front Urinal basin ⟶ Unit.	—	—	6.25	3649=20	22808=00	6.25	22808=00
	Above 125% ⟶ Unit	—	—	0.75	3649=20	2737=00	0.75	2737=00
64.	providing & fixing 453x357 mm dia rectangular shape → Each	—	—	8.75	1349=45	11805=00	8.75	11805=00

Scanned by TapScanner

M.A.R. 57 (Rule 116)

Measurement Book No. A/10 14229

Serial No.....

Name of work.....From.....To.....

Name of Contractor of nature of Agency.....

Date of commencement of work.....

Date	Full description, etc, of work	Dimensions				Contents	Reference to last Measurement
		Number	Length	Breadth	Depth		
1	2	3	4	5	6	7	8
	Above 12.5% → Each	—	—	15.25	1349=45	20579=00	15.25 20579=00
65.	Providing & fixing C.P brass towel rail 45mm → No	—	—	8.75	877=85	7684=00	8.75 7684=00
	Above 12.5% → No	—	—	27.25	877=85	23924=00	27.25 23924=00
66.	providing & placing in terrace polyethylene water storage tanks → No	—	—	2.50	8110=93	20277=00	2.50 20277=00
	Above 12.5% → No	—	—	11.50	8110=93	93276=00	11.50 93276=00
67.	Earthwork excavation for found in hard soil → Cum	—	—	9.02	533=36	4811=00	4811.00 9.02 4811=00
68.	Constructing brick masonry Inspection Chamber 600x600m	—	—	12.50	10085=20	126065=00	12.50 126065=00
	Above 12.5% → No	—	—	44.50	10085=20	448792=00	44.50 448792=00

Scanned by TapScanner

MEASUREMENT BOOK

Date	Full description, etc, of work	Dimensions				Contents	Reference to last Measurement
		Number	Length	Breadth	Depth		
1	2	3	4	5	6	7	8
69.	providing & laying heavy duty cobble stone 60mm thickness → sqm	—	—	7.50	1250=85	9384=00 36431	7.50 9384=00 36431
70.	Concealed Conduit system. Supplying 25mm ϕ 2mm thick PVC Above 125% → mtr.	—	—	625=00	58=29	36434=00	625=00 36434=00
		—	—	75=00	44=00	3300=00 40831	75=00 3300=00 40831
71.	Groove Cutting in the wall Supplying 25mm ϕ 2mm → Mtr	—	—	687=50	59=39	40834=00	687.50 40834=00
	Above 125% → mtr	—	—	62.50	58=29	3643=00	62.50 3643=00
72.	Point wiring using copper wire with Switch. Supplying & wiring adopting loop → Each	—	—	41.25	219=98	9074=00	41.25 9074=00
	Above 125% → Each	—	—	62.75	219=98	13804=00	62.75 13804=00
73.	Point wiring using copper wire with Switch. Supplying & wiring adopting loop Switch. 5mtr Above 125% → Each	—	—	97.50	302=47	29491=00	97.50 29491=00
		—	—	30.50	302=47	9225=00	30.50 9225=00
74.	pointing wiring using copper wire Switch Switch Supplying 10mtr → Each	—	—	87.50	439=96	38497=00	87.50 38497=00

Scanned by TapScanner

M.A.R. 57 (Rule 116)

Measurement Book

No. A/10 14230

Serial No.....

Name of work.....From.....To.....

Name of Contractor of nature of Agency.....

Date of commencement of work.....

Date	Full description, etc, of work	Dimensions				Contents	Reference to last Measurement
		Number	Length	Breadth	Depth		
1	2	3	4	5	6	7	8
	Above 125/. → Each	—	—	7.50	439=96	3300=00	7.50 3300=00.
75.	Supplying 6A flush/project type Socket + 6amps → Each	—	—	100.00	145=19	14519=00	100=00 14519=00
	Above 125/. → Each	—	—	45=00	145=19	6533=00	45=00 6533=00
76.	Supplying + Mounting 2no + 2way 6amps → Each	—	—	8.00	164=99	1320=00	8.00 1320=00
77.	Supplying + fixing + bakelite DP/Socket/Switch → Each 32amps	—	—	200.17=00	200=18	3403=00	17=00 3403=00.
78.	Supply + fixing + bakelite. DP/Socket 16amps → Each	—	—	17.00	107=79 232=08	1832=00	17=00 1832=00
79.	Supplying + fixing + bakelite. DP Socket 32amps	—	—	15=00	232=08	3481=00	15.00 348=00

Scanned by TapScanner

MEASUREMENT BOOK

Date	Full description, etc, of work	Dimensions				Contents	Reference to last Measurement
		Number	Length	Breadth	Depth		
1	2	3	4	5	6	7	8
80.	Wiring for lighting/power circuit using one → Point	—	—	2625=00	76=99	202107=00	2625,00 202107=00
	Above 125% → Point	—	—	475=00	76=99	36572=00 36570	478=00 36572=00 36570
81.	Supplying 4mm thick plastic Sheet → Sqm	—	—	580=00	0=26	132=00 130=00	500=00 132=00 130=00
82.	Extra for supplying 4mm thick plastic → Each 110mm	—	—	15=00	12=10	181=00	15=00 181=00
83.	Extra for supplying 4mm thick plastic → Each	—	—	20=00	12=10	242=00	20=00 242=00
84.	Supplying & fixing Metal fan box with Rood Hook → No	—	—	13=00	93=49	1215=00	13=00 1215=00
85.	Supplying & fixing pvc conduit Jap Junction boxes 20mm → No	—	—	30=00	47=30	1419=00	800=00 1419=00
86.	Supplying & fixing pvc conduit Jeep Junction boxes 25mm → No	—	—	25=00	51=70	1292=00	25=00 1292=00
87.	Supplying pvc/GI flexible Conduit pipe 20mm dia → Mtr	—	—	100=00	24=20	2420=00	100=00 2420=00

Scanned by TapScanner

M.A.R. 57 (Rule 116)

Measurement Book No. A/10 14231

Serial No.....

Name of work.....From.....To.....

Name of Contractor of nature of Agency.....

Date of commencement of work.....

Date	Full description, etc, of work	Dimensions				Contents	Reference to last Measurement
		Number	Length	Breadth	Depth		
1	2	3	4	5	6	7	8
88.	Supplying pvc/GI flexible Conduit pipe 25mm ϕ →mtr	—	—	110=00	80=80	3385=00	110=00 3385=00
89.	Supplying pvc/GI flexible Conduit pipe 300mm →mtr	—	—	25=00	59=39	1485=00	25=00 1485=00
90.	Groove Cutting in the wall Supplying 20mm ϕ 2mm →mtr Abov 125/.	—	—	750=00	58=09	42067 42067=00	731=00 42067=00.
91.	Groove Cutting in the wall Supplying 25mm ϕ 2mm →mtr	—	—	50=00	58=09	2805=00	50=00 2805=00
92.	Groove Cutting in the wall. Supplying 32mm ϕ 2m →mtr Above 125/.	—	—	900=00	59=39	53451 53455=00	900=00 53455=00.
		—	—	312.50	89=09	27818 27841=00	312.50 27841=00
		—	—	17.50	89=09	1559=00	17.50 1559=00

Scanned by TapScanner

MEASUREMENT BOOK

Date	Full description, etc, of work	Dimensions				Contents	Reference to last Measurement	
		Number	Length	Breadth	Depth			
1	2	3	4	5	6	7	8	
93.	Groove Cutting in the wall/ Supplying 40mm ✗ 2mm → mtr	—	—	258=00	102=29	25573=00	258=00	25573=00
94.	Supplying + flush mounting powder coated/GI box → No	—	—	30=00	104=49	3135=00.	30=00	3135=00.
95.	Supplying + flush mounting powder coated/GI box - No	—	—	30=00	115=49	3465=00	30=00	3465=00.
96.	Supplying + flush mounting powder coated/GI box - 6way	—	—	10=00	137=49	1375=00	10=00	1375=00
97.	Supplying + flush mounting powder coated/GI metal box 8way	—	—	30=00	159=49	4785=00	30=00	4785=00.
98.	Supplying + flush Mounting powder coated/galvanized metal box 10-12 way - No	—	—	25=00	191=48	4537=00	25=00	4537=00
99.	Supplying + flush Mounting powder coated/GI metal box 16-18 way → No	—	—	4.00	197=98	792=00	4.00	792=00
100.	Supplying + fixing Superior Quality modular switch →	—	—	37.50	120=99	4537=00	37.50	4539=00.

Scanned by TapScanner

M.A.R. 57 (Rule 116)

Measurement Book

No. A/10 14232

Serial No.....

Name of work.....From.....To.....

Name of Contractor of nature of Agency.....

Date of commencement of work.....

Date	Full description, etc, of work	Dimensions				Contents	Reference to last Measurement
		Number	Length	Breadth	Depth		
1	2	3	4	5	6	7	8
	Above 12.5% → No.	—	—	22.50	120=99	2722=00	22.50 2722=00.
19.	Supplying & fixing Superior. Quality Modular → No.	—	—	37.50	137=49	5156=00	37.50 5156=00.
	Above 12.5% → No.	—	—	22.50	137=49	3093=00	22.50 3093=00.
102.	Supplying & fixing Superior Quality Modular Switch → No.	—	—	12.50	192=48	2406=00	12.50 2406=00.
	Above 12.5% → No.	—	—	22.50	192=48	4331=00	22.50 4331=00.
103.	Supplying & fixing Superior. Quality Modular. Fmodul → No.	—	—	30=00	219=98	6599=00	30=00 6599=00.
104.	Supplying & fixing Superior. Quality Modular 10-1/Module	—	—	31.25	252=98	7906=00	31.25 7906=00.
	Above 12.5% → No.	—	—	15.75	252=98	3984=00	15.75 3984=00.

Scanned by TapScanner

MEASUREMENT BOOK

Date	Full description, etc, of work	Dimensions				Contents	Reference to last Measurement	
		Number	Length	Breadth	Depth			
1	2	3	4	5	6	7	8	
105.	Supplying & fixing Superior Quality modular 16-16 Module	—	—	4.00	296=97	1188=00	4.00	1188=00
106.	Wiring for lighting/power Circuit using wire 1.5Sqmm-MM	—	—	2000=00	65=99	131980 131988=00	2000=00	131980 131988=00
107.	Wiring for lighting/power Circuit using 2.5Sqmm → MM	—	—	200=00	107=79	21558=00	200=00	21558=00
108.	Wiring for lighting/power Circuit using 4Sqmm → MM	—	—	600=00	153=99	92392=00	600=00	92392=00
109.	Supplying & Mounting 2No's 2way Lamps → Each	—	—	300=00	164=99	49496=00	300=00	49496=00
110.	Fixing all types & all Capacities of fluorescent/fabricating	—	—	30=00	120=99	3630=00	30=00	3630=00
111.	Supply & '1x1' LED recessed/ Surface luminaire → No	—	—	20=00	5719=48	114390=00	20=00	114390=00
112.	Supplying & running 4Sq/10y per strip for groundity → No	—	—	18.00	82=49	1485=00	18.00	1485=00

Scanned by TapScanner

M.A.R. 57 (Rule 116)

Measurement Book No. A/10 14233

Serial No.....

Name of work.....From.....To.....

Name of Contractor of nature of Agency.....

Date of commencement of work.....

Date	Full description, etc, of work	Dimensions				Contents	Reference to last Measurement
		Number	Length	Breadth	Depth		
1	2	3	4	5	6	7	8
113.	Supplying & running of GI/ Copper strip for 600x600x3mm	—	—	5.00	7589.31	37947=00	5.00 37947=00
114.	Supplying Capacitor type ceiling fan complete with dem → No	—	—	15.00	2298=99	34482=00	15.00 34482=00
115.	fixing a ceiling/wall Mounting fan of all Capacity → No	—	—	10=00	164=99	1650=00	10.00 1650=00
116.	Supplying & 1440mm heavy duty exhaust fan → No	—	—	10=00	2309=79	23098=00	10.00 23098=00
117.	Supplying & fixing regular MCB d/s boards in wall → Each	—	—	2=00	1979=82	3960=00	8.00 3960=00
118.	Supplying & 1.1kV LT UG Cable XLPE① flat → mtr	—	—	45=00	197=98	8909=00	45=00 8909=00

Scanned by TapScanner

MEASUREMENT BOOK

Date	Full description, etc, of work	Dimensions				Contents	Reference to last Measurement	
		Number	Length	Breadth	Depth			
1	2	3	4	5	6	7	8	
119.	Supplying & recess Mounting non integral type 24-22 watts LED Modular → Each	—	—	11.00	2905=94	31965=00	11.00	31965=00
120.	Supplying & fixing 3 heavy duty Cable glands → Each	—	—	8.00	426=76	3414=00	8.00	3414=00
121.	Supplying tinned Copper lugs & crimping → Each	—	—	1.00	22=00	88=00	4.00	88=00
122	Supplying & fixing Miniature Circuit breaker 6-63amps → Each	—	—	8.00	999=87	7998=00	8.00	7998=00
123.	Supplying & fixing Miniature Circuit breaker 80-63amps → Each	—	—	5.00	4636=46	13182=00	5.00	13182=00
124.	Supplying, fixing & Wiring Earth leakage MCB 63amps → Each	—	—	4.00	3519=68	14078=00	4.00	14078=00
125.	Supply & LED Streetlight luminaire with pressure die cast aluminium → Each	—	—	11.00	10119=08	111310=00	11.00	111310=00
126.	Planting, fabricating & fixing partition panel work → Sqm 50x50mm Sal wood	—	—	62.10	1831017	113706=00	62.10	113706=00

Scanned by TapScanner

M.A.R. 57 (Rule 116)

Measurement Book No. A/10 14234

Serial No.....

Name of work.....From.....To.....

Name of Contractor of nature of Agency.....

Date of commencement of work.....

Date	Full description, etc, of work	Dimensions				Contents	Reference to last Measurement
		Number	Length	Breadth	Depth		
1	2	3	4	5	6	7	8
127.	Supplying wall Mounting fan Suitable to operate ~~the~~	—	—	10.00	4399=60	43996=00	10.00 43996=00
128.	Geophysical Investigation of site for sinking borewell → Nr	—	—	1.00	4144=42	4144=00	1.00 4144=00
129.	Sinking borewell of 165mm ϕ. 0.00 to 50.00m. → Mtr	—	—	50.00	381.67	19083=00	50.00 19083=00
130.	Sinking borewell of 165mm ϕ 50.00 to 100.00mts → mtr	—	—	50.00	486.16	24308=00	50.00 24308=00
131.	Sinking borewell of 165mm ϕ 100.00 to 150.00mts → mtr	—	—	50.00	501.55	25077=00	50.00 25077=00
132.	Sinking borewell of 165mm ϕ 150.00 to 200.00mts → mtr	—	—	50.00	589.55	29477=00	50.00 29477=00

Scanned by TapScanner

MEASUREMENT BOOK

Date	Full description, etc, of work	Dimensions				Contents	Reference to last Measurement
		Number	Length	Breadth	Depth		
1	2	3	4	5	6	7	8
133.	Sinking boxwell of 165mm @ 200.00 to 250.00mt → mt	—	—	50.00	697.34	34867=00	50.00 34867=00
134.	—"— 250.00 to 300.00mt → mt	—	—	50.00	769.93	38497=00	50.00 38497=00
135.	—"— 300.00 to 350.00 → mt	—	—	50.00	907=42	45371=00	50.00 45371=00
136.	—"— 350.00 to 400.00mt	—	—	50.00	989.91	49496=00	50.00 49496=00
137.	—"— 400.00 to 420.00mt	—	—	20.00	1241.79	24836=00	20.00 24836=00
138.	Providing & fixing 250mm ø PVC Casing pipe → Rmt.	—	—	12.00	2859=74	34317=00	12.00 34317=00
139.	Supply of ISI Mark 175mm nominal bore Casing pipe → mt	—	—	50.00	1457=37	72868=00	50.00 72868=00
140.	providing 175mm ø MS roller → No	—	—	8.00	164.99	1320=00	8.00 1320=00
141.	providing 175mm ø Bore Cap → No	—	—	1.00	109=99	110=00	1.00 110=00

Scanned by TapScanner

M.A.R. 57 (Rule 116)

Measurement Book No. A/10 14235

Serial No.....

Name of work.....From.....To.....

Name of Contractor of nature of Agency.....

Date of commencement of work.....

Date	Full description, etc, of work	Dimensions				Contents	Reference to last Measurement
		Number	Length	Breadth	Depth		
1	2	3	4	5	6	7	8
142.	Atalanta Sugana CRI FIR -LOSKAR & Other → Nos	—	—	1.00	54945=00	54946=00	1.00 54946=00.
143.	providing & fixing in trenches GS 50mm pipe → Mtr	—	—	220=00	452=37	99521=00	220=00 99521=00.
144.	Supplying & drawing 3 Core flat pvc cable → mtr	—	—	450=00	153=99	69294=00	450=00 69294=00
145.	providing & fixing in position 50mm Nominal NBR → Nos	—	—	1.00	1479=52	1480=00	1.00 1480=00
146.	Supplying & fixing 50mm GS Union. → Nos	—	—	1.00	246=05	246=00	1.00 246=00
147.	Supplying & fixing 50mm GI Elbow → Nos	—	—	1.00	122=97	123=00	1.00 123=00.

Scanned by TapScanner

MEASUREMENT BOOK

Date	Full description, etc, of work	Dimensions				Contents	Reference to last Measurement	
		Number	Length	Breadth	Depth			
1	2	3	4	5	6	7	8	
148.	Supplying & fixing 50mm GI Nipple → Nos	—	—	1.00	114=72	115=00	1.00	115=00
149.	Supplying & fixing 50mm GS Hose collar → Nos	—	—	62=00	113=29	7024=00	62=00	7024=00
150.	Supplying & fixing 20"x10"x 2.5" polished wood → Nos	—	—	1.00	321=17	321=00	1.00	321=00
151.	Supplying & fixing MCB on d/s board → Nos	—	—	1.00	2636=46	2636=00	1.00	2636=00
152.	Supplying of TPST with rewirable porcelain → Nos	—	—	1.00	1979=82	1980=00	1.00	1980=00
153.	Supplying & fixing CED. type panel board → Nos	—	—	1.00	472-96	473=00	1.00	473=00
154.	Supplying fully automatic star delta unit → Nos	—	—	1.00	7039=36	7039=00	1.00	7039=00
155.	Supplying & fixing single phase preventer 20Hp → Nos	—	—	1.00	819=43	819=00	1.00	819=00
156.	Wiring for light/power circuit using Fe → Nos	—	—	20.00	49=50	990=00	20.00	990=00

Scanned by TapScanner

M.A.R. 57 (Rule 116)

Measurement Book No. A/10 14236

Serial No.....

Name of work.....From.....To.....

Name of Contractor of nature of Agency.....

Date of commencement of work.....

Date	Full description, etc, of work	Dimensions				Contents	Reference to last Measurement
		Number	Length	Breadth	Depth		
1	2	3	4	5	6	7	8
157.	Supplying fixing & wiring heavy duty low voltage → No	—	—	4.00	439=96	1760=00	4.00 1760=00
158.	Supplying fixing & wiring hum earth electrode duty 100 voltage → No	—	—	1.00	3299=37	3299=00	1.00 3299=00
159.	Digging & trench of 0.36m dep x 0.5m br → Mtr	—	—	8.00	112.19	898=00	8.00 898=00
160.	Supplying laying 1.1kv clad LT UG cable → Mtr	—	—	10.00	164=99	1650=00	10.00 1650=00
161.	Labour charge for laying 1.1kv clad UG cable → mtr	—	—	25=00	13=07	327=00	25=00 327=00
162.	Supplying & fixing clad-A (Medium duty) GI pipe	—	—	2.00	368=47	737=00	2.00 737=00

Scanned by TapScanner

MEASUREMENT BOOK

Date	Full description, etc, of work	Dimensions				Contents	Reference to last Measurement	
		Number	Length	Breadth	Depth			
1	2	3	4	5	6	7	8	
163.	Supplying & fixing CI cast iron pot heads ⟶ Nos	—	—	1.00	296=97	297=00	1.00	297=00
164.	Supplying & fixing porcelain fuse channel with cut ⟶ Nos	—	—	3.00	249=68	749=00	3.00	749=00
165.	Dismantling of Cement Concrete pavement ⟶ cum	—	—	1.35	1048=14	1415=00	1.35	1415=00
166.	Earthwork Excavation for found in hard soil ⟶ cum	—	—	2.03	523=49	1063=00	2.03	1063=00
167.	providing & fixing CPVC 50mm pipes ⟶ mtr.	—	—	15.00	503=67	7515=00	15.00	7515=00
168.	Making Connection to GI GI branch ⟶ Each	—	—	3.00	563=13	1689=00	3.00	1689=00
169.	Providing & fixing Chlorinated CPVC pipes 20mm ⟶ mts	—	—	10.00	183=05	1830=00	10.00	1830=00
170.	providing & fixing to wall, ceiling & floor Medium Ceiling ⟶ mts	—	—	293=75	150=40	44180=00	293.75	44180=00
	Above 125/. ⟶ mts	—	—	6.25	150=40	940=00	6.25	940=00

Scanned by TapScanner

M.A.R. 57 (Rule 116)

Measurement Book No. A/10 14237

Serial No.....

Name of work.....From.....To.....

Name of Contractor of nature of Agency.....

Date of commencement of work.....

Date	Full description, etc, of work	Dimensions				Contents	Reference to last Measurem
		Number	Length	Breadth	Depth		
1	2	3	4	5	6	7	8
171.	Refilling available onsound Earth pipe trnch → cum	—	—	1.42	141=07	200=00	1.42 20
172.	Loading & Unloading of stone boulder/stone aggregate → cu	—	—	1.96	187=75	211=00	1.96 211
173.	providing & fixing in position brass gate valve 50mm → No	—	—	1.00	2027=49	2027=00	1.00 20
174.	providing & fixing in position brass stop cock 15mm → No	—	—	8.00	164=39	493=00	3.00 49
175.	providing & laying in position pcc 1:4:8 40mm → cum	—	—	1.01	5948=39	6008=00	1.01 6
176.	Providing time rendering for plastering to wall → Sqm	—	—	175.30	37=31	6540=00	175.30

Scanned by TapScanner

MEASUREMENT BOOK

Date	Full description, etc, of work	Dimensions				Contents	Reference to last Measurement	
		Number	Length	Breadth	Depth			
1	2	3	4	5	6	7	8	
177.	providing & fixing 65mm x 125mm GRP doorframe → Mtr	—	—	37.50	92.66	3502=00	37.50	3502=00
178.	providing & fixing factory made Single left rigid GRP → Sqm	—	—	202.20	641=24	129659=00	202.20	129659=00
179.	providing fabricating, assembling & fixing in aluminium door → Sqm	—	—	3.78	7251=80	27412=00	3.78	27412=00
180.	providing & fixing aluminium casement window → Sqm	—	—	2.38	5667=41	13488=00	2.38	13488=00
181.	providing & fixing Mosquito mesh Shutter made → Sqm	—	—	2.38	3730=86	8879=00	2.38	8879=00
182.	providing & fixing factory made Galanized steel door	—	—	1.89	2914=74	5509=00	1.89	5509=00
183.	providing & fixing factory made Galanized plain steel door → Mtr	—	—	6.60	577=70	8813=00	6.60	8813=00
184.	providing & fixing Cold rolled prepainted steel Windows → Sqm	—	—	17.55	6120=94	107423=00	17.55	107423=00

Scanned by TapScanner

M.A.R. 57 (Rule 116)

Measurement Book No. A/10 14238

Serial No.....

Name of work.....From.....To.....

Name of Contractor of nature of Agency.....

Date of commencement of work.....

Date	Full description, etc, of work	Dimensions				Contents	Reference to last Measurement
		Number	Length	Breadth	Depth		
1	2	3	4	5	6	7	8
185.	Extra Over Item for applying oil bound Nasalastic →sqm	—	—	71=68	9=33	669=00 9596	71.68 669=00 9596
186.	Extra for providing & applying every subsequent →sqm	—	—	242.02	39=64	9594=00	242.02 9594=00
187.	providing & fixing Unplasticised pvc pipes with →	—	—	138=00	2225=69	307145=00	138.00 307145=00
188.	Constructing brick masonry Grade type Manhole 1:5	—	—	8.00	53488=00	160467=00	8.00 160467=00
189.	providing 20mm Square MS footrest & fixing → No.	—	—	11.00	8137=42	34572=00	11=00 34572=00
190.	Clearing & grubbing Uprooting rank vegetation, grass →sqm	—	—	224=00	11=66	2612=00	224=00 2612=00

Scanned by TapScanner

MEASUREMENT BOOK

Date	Full description, etc, of work	Dimensions				Contents	Reference to last Measurement	
		Number	Length	Breadth	Depth			
1	2	3	4	5	6	7	8	
191.	Earthwork excavation in soil. deposit → cum	—	—	84.54	469=86	16229=00	34.54	16229=00
192.	providing & Constructing rcm load bearing wall → sqm 600x200x200 m →	—	—	194.16	1975=62	383471=00	194.16	383471=00
193.	Providing & removing Centering shuttering for chajja → sqm	—	—	19.26	376=58	7253=00	19.26	7253=00.
194	providing & fixing factory made Single left rigid 4kp switch	—	—	51.03	3497=68	178487=00	51.03	178487=00
195.	Constructing brick masonry Circular type Manhole 1.52-m	—	—	2.00	51042=76	102086=00	2.00	102086=00.
196	providing, fabricating & fixing profiled polyethene insulated roof of 1.06m → sqm	—	—	203=50	2341=12	476418 476417=00	203.50	476418 476417=00
197.	MS tube, Adding fixing labour, painting, welding → sqm	—	—	538=00	359=65	193494=00	538=00	193494=00
198.	Filling available excavated earth (excluding rock) → cum	—	—	146.12	234=34	34242=00	146.12	34242=00.

Scanned by TapScanner

M.A.R. 57 (Rule 116)

14239

Measurement Book

No. A/10

Serial No.....

Name of work.....From.....To.....

Name of Contractor of nature of Agency.....

Date of commencement of work.....

Date	Full description, etc, of work	Dimensions				Contents	Reference to last Measurement
		Number	Length	Breadth	Depth		
1	2	3	4	5	6	7	8
199.	providing ruled pointing to coursed stone masonry →sqm	—	—	30.60	163=23	4995=00	30.60 4995=00
200.	providing & applying two coats with oil bound →sqm	—	—	175.30	128=25	22452=00	175=30 22452=00
201.	providing & finishing external walls in two coats with water proof → sqm	—	—	252=52	118=92	30066=00	252.52 30066=00
202.	providing 20mm square NS jewel rest & fixing → No	—	—	4.00	321=79	1287=00	4.00 1287=00
203.	providing & fixing white vitreous China clay water closet Indian pan	—	—	5.00	4087=62	20438=00	5.00 20438=00
204.	Removing white wash & color wash by steel brushing - sqm	—	—	252=79	10=69	6066 6017=00	562=79 6016 6017=00

Scanned by TapScanner

MEASUREMENT BOOK

Date	Full description, etc, of work	Dimensions				Contents	Reference to last Measurement	
		Number	Length	Breadth	Depth			
1	2	3	4	5	6	7	8	
205.	Dismantling of existing Structure like Culverts → Cum	—	—	7.71	416=95	3246=00	7.71	3246=00.
206.	Dismantling of existing Structure like Culverts → Cum	—	—	0.71	779.95	561=00	0.71	561=00
207.	Providing 15mm thick cement plastering in single coat → Sqm	—	—	32.24	262=52	8464=00	32.24	8464=00.
208.	Providing lime rendering for plastering to wall → Sqm	—	—	105.04	85=01	8993=00	105.04	8993=00
209.	Providing & applying two coats with oil bond → Sqm	—	—	371.29	130=67	48516=00	371.29	48516=00.
210.	Specification of Upvc Ventilator with fixed louvers providing & Upvc → Sqm	—	—	0.36	4314=42	1553=00	0.36	1553=00
211.	Plywood 12mm thick → Sqm	—	—	6.89	838.90	5780=00	6.89	5780=00.
212.	providing & fixing white glazed fire clay lavatory → No	—	—	4.00	4227.71	16911=00	4.00	16911=00.

Scanned by TapScanner

M.A.R. 57 (Rule 116)

Measurement Book No. A/10 14240

Serial No.....

Name of work.....From.....To.....

Name of Contractor of nature of Agency.....

Date of commencement of work.....

Date	Full description, etc, of work	Dimensions				Contents	Reference to last Measurement
		Number	Length	Breadth	Depth		
1	2	3	4	5	6	7	8
213.	providing & fixing pull & push type rolling → Sqm	—	—	3.18	3096.83	9848=00	3.18 9848=00.
						12060	12060
214.	Supplying polythene water storage tank of — Ltr	—	—	2000:00	6.03	12069=00	2000=00 12069=00
215.	providing & fixing Vitrified glazed tiles of approved → Sqm	—	—	29.36	1229:47	36097=00	29,36 36099=00.
216.	providing Mosaic tiles flooring with White precast → Sqm	—	—	51.38	918=24	47179=00	51.38 47179=00.
217.	Providing wood frames of door, window → Cum	—	—	0.06	104064=09	6244=00	0.06 6244=00.
218.	providing & fixing in position fully panelled wood & shutter → Cum	—	—	0.60	5609=23	3366=00	0.60 3366=00.

Scanned by TapScanner

MEASUREMENT BOOK

Date	Full description, etc, of work	Dimensions				Contents	Reference to last Measurement	
		Number	Length	Breadth	Depth			
1	2	3	4	5	6	7	8	
219.	Applying priming coat over new wood → Sqm.	—	—	10.96	59=39	651=00	10.96	651=00
220.	providing + applying painting two coats → Sqm	—	—	10.96	115=23	1263=00	10:96	1263=00
221.	providing, fabricating assembling & fixing aluminium partitions → Sqm	—	—	188.54	5895=94	789116=00	188.54	789116=00.
222.	providing, fabricating, assembling & fixing in position aluminium door → Sqm	—	—	20.48	7388=69	151320=00	20.48	151320=00
223.	providing flush pointing to square rubble, course → Sqm	—	—	15.03	167.49	2517=00	15.03	2517=00
224.	providing + filling ~~pointing~~ sand to square rubble in ~~level~~ up to plinth → Sqm	—	—	1.13	2447=06	2765=00	1,13	2765=00.
225.	providing & Constructing load bearing wall solid blocks 400x200x200cm → Sqm	—	—	36.40	1093=09	39788=00	36.40	39788=00.

Scanned by TapScanner

M.A.R. 57 (Rule 116)

Measurement Book No. A/10 14241

Serial No.....

Name of work.....From.....To.....

Name of Contractor of nature of Agency.....

Date of commencement of work.....

Date	Full description, etc, of work	Dimensions				Contents	Reference to last Measurement
		Number	Length	Breadth	Depth		
1	2	3	4	5	6	7	8
226.	providing 18mm thick cement plaster in single coat →sqm	—	—	72.50	291.03	21187=00	72.50 21187=00.
227.	providing & finishing external walls in two coats with waterproof cement paint →sqm	—	—	296.54	121=16	35930=00	296.54 35930=00.
228.	providing & fixing MS grill over existing Compound wall →kgs	—	—	22.55	6377=39	143819=00	22.55 143819=00.
229.	providing & fixing MS gate as per Chief Architect →sqm	—	—	3.57	3577.93	12773=00	3.57 12773=00.
230.	providing & fixing MS grill work for windows →kgs	—	—	241.61	112=55	27266=00	241.61 27266=00.
231.	providing & laying Hauran green granite flooring finish →sqm	—	—	94.30	5293=25	499153=00	94.30 499153=00

Scanned by TapScanner

MEASUREMENT BOOK

Date	Full description, etc, of work	Dimensions				Contents	Reference to last Measurement	
		Number	Length	Breadth	Depth			
1	2	3	4	5	6	7	8	
232.	providing & applying water proofing to roof slab → Sqm	—	—	134.72	742=43	100021=00 100020	134.72	100021=00 100020
233.	Grassing with Doobi grass including watering & → Sqm	—	—	43.64	99.10	4325=00	43.64	4325=00
234.	Supplying of 1440rpm heavy duty exhaust fan → Each	—	—	2.00	4399=60	8799=00	2.00	8799=00
235.	Supplying & installation of insulated refrigerant → mtr	—	—	20.00	1270=35	25405=00	20.00	25405=00
236.	Supplying & fixing of Modular Switch & connected → Each	—	—	63.00	126=49	7969=00	63=00	7969=00
237.	Supplying & fixing of Modular Switch & connected → Each	—	—	1.00	200=15	200=00	1.00	200=00
238.	Supplying & fixing of Modular Switch & connected → Each	—	—	45.00	76=99	3465=00	45=00	3465=00
239.	Supplying & fixing of TS flame ew tube → Each	—	—	13.00	274=25	3575=00	13.00	3575=00
240.	Supplying & fixing of surface type LED ball → Each	—	—	10.00	280=47	2805 2805=00	10.00	2805 2805=00

Scanned by TapScanner

M.A.R. 57 (Rule 116)

Measurement Book

No. A/10 14242

Serial No.....

Name of work.....From.....To.....

Name of Contractor of nature of Agency.....

Date of commencement of work.....

Date	Full description, etc, of work	Dimensions				Contents	Reference to last Measurement
		Number	Length	Breadth	Depth		
1	2	3	4	5	6	7	8
241.	Supplying & fixing regulator MCB DP panel → Each	—	—	1.00	9679=12	9679=00	1.00 9679=00.
242.	Supplying & fixing Moulded Case circuit Breaker (MCB) - Each	—	—	7.00	4982=57	34878=00	7.00 34878=00.
243.	Supplying & 1.1KV CT UG Cable XLPE (4) Core → mtr	—	—	230.00	131=99	30357=00	230.00 30357=00
244.	Labour Charges & 1.1KV class UG Cable in existing trench - mtr	—	—	230=00	33=00	7590 ~~7589=00~~ 7589=00	230.00 ~~7589=00~~ 7590
245.	Supplying installing, testing & Commissioning of Diesel gensets - Set	—	—	1.00	301922=57	301923=00	1.00 301923=00
246.	Supplying & Wiring adopting loop System in existing PVC Conduit → 1 point	—	—	15.00	824=93	12374=00	15.00 12374=00.

Scanned by TapScanner

MEASUREMENT BOOK

Date	Full description, etc, of work	Dimensions				Contents	Reference to last Measurement	
		Number	Length	Breadth	Depth			
1	2	3	4	5	6	7	8	
247.	6amps 3way Socket - Each	—	—	50.00	57.74	2887=00	50.00	2887=00
248.	6/16 Amps Universal Socket - Each	—	—	65.00	89.09	5791=00	65.00	5791=00
					→	5, 50, 56, 200=00		55056115
	For SKS INFRASTRUCTURES (P) LTD. Total Amount (Rs)				→	66, 66, 744=00		6606734
	GST 12%				→	6,16,62,944=00		6162849
	Grand Total							
	Managing Director							

Certificate: 1. The above work has been completed Satisfactorily
2. The debris has been removed & disposed from the work spot.

B.K. Seenappa 10/12/21
AE/JE (P) R.R.Nr

B K Seenappa 10/12
Assistant Executive Engineer
R.R. Nagar Project Sub-Division-01
Bruhat Bengaluru Mahanagara Palike

Scanned by TapScanner

M.A.R. 57 (Rule 116)

Measurement Book

No. A/10 14243

Serial No.....

Name of work.....From.....To.....

Name of Contractor of nature of Agency.....

Date of commencement of work.....

Date	Full description, etc, of work	Dimensions				Contents	Reference to last Measurement
		Number	Length	Breadth	Depth		
1	2	3	4	5	6	7	8

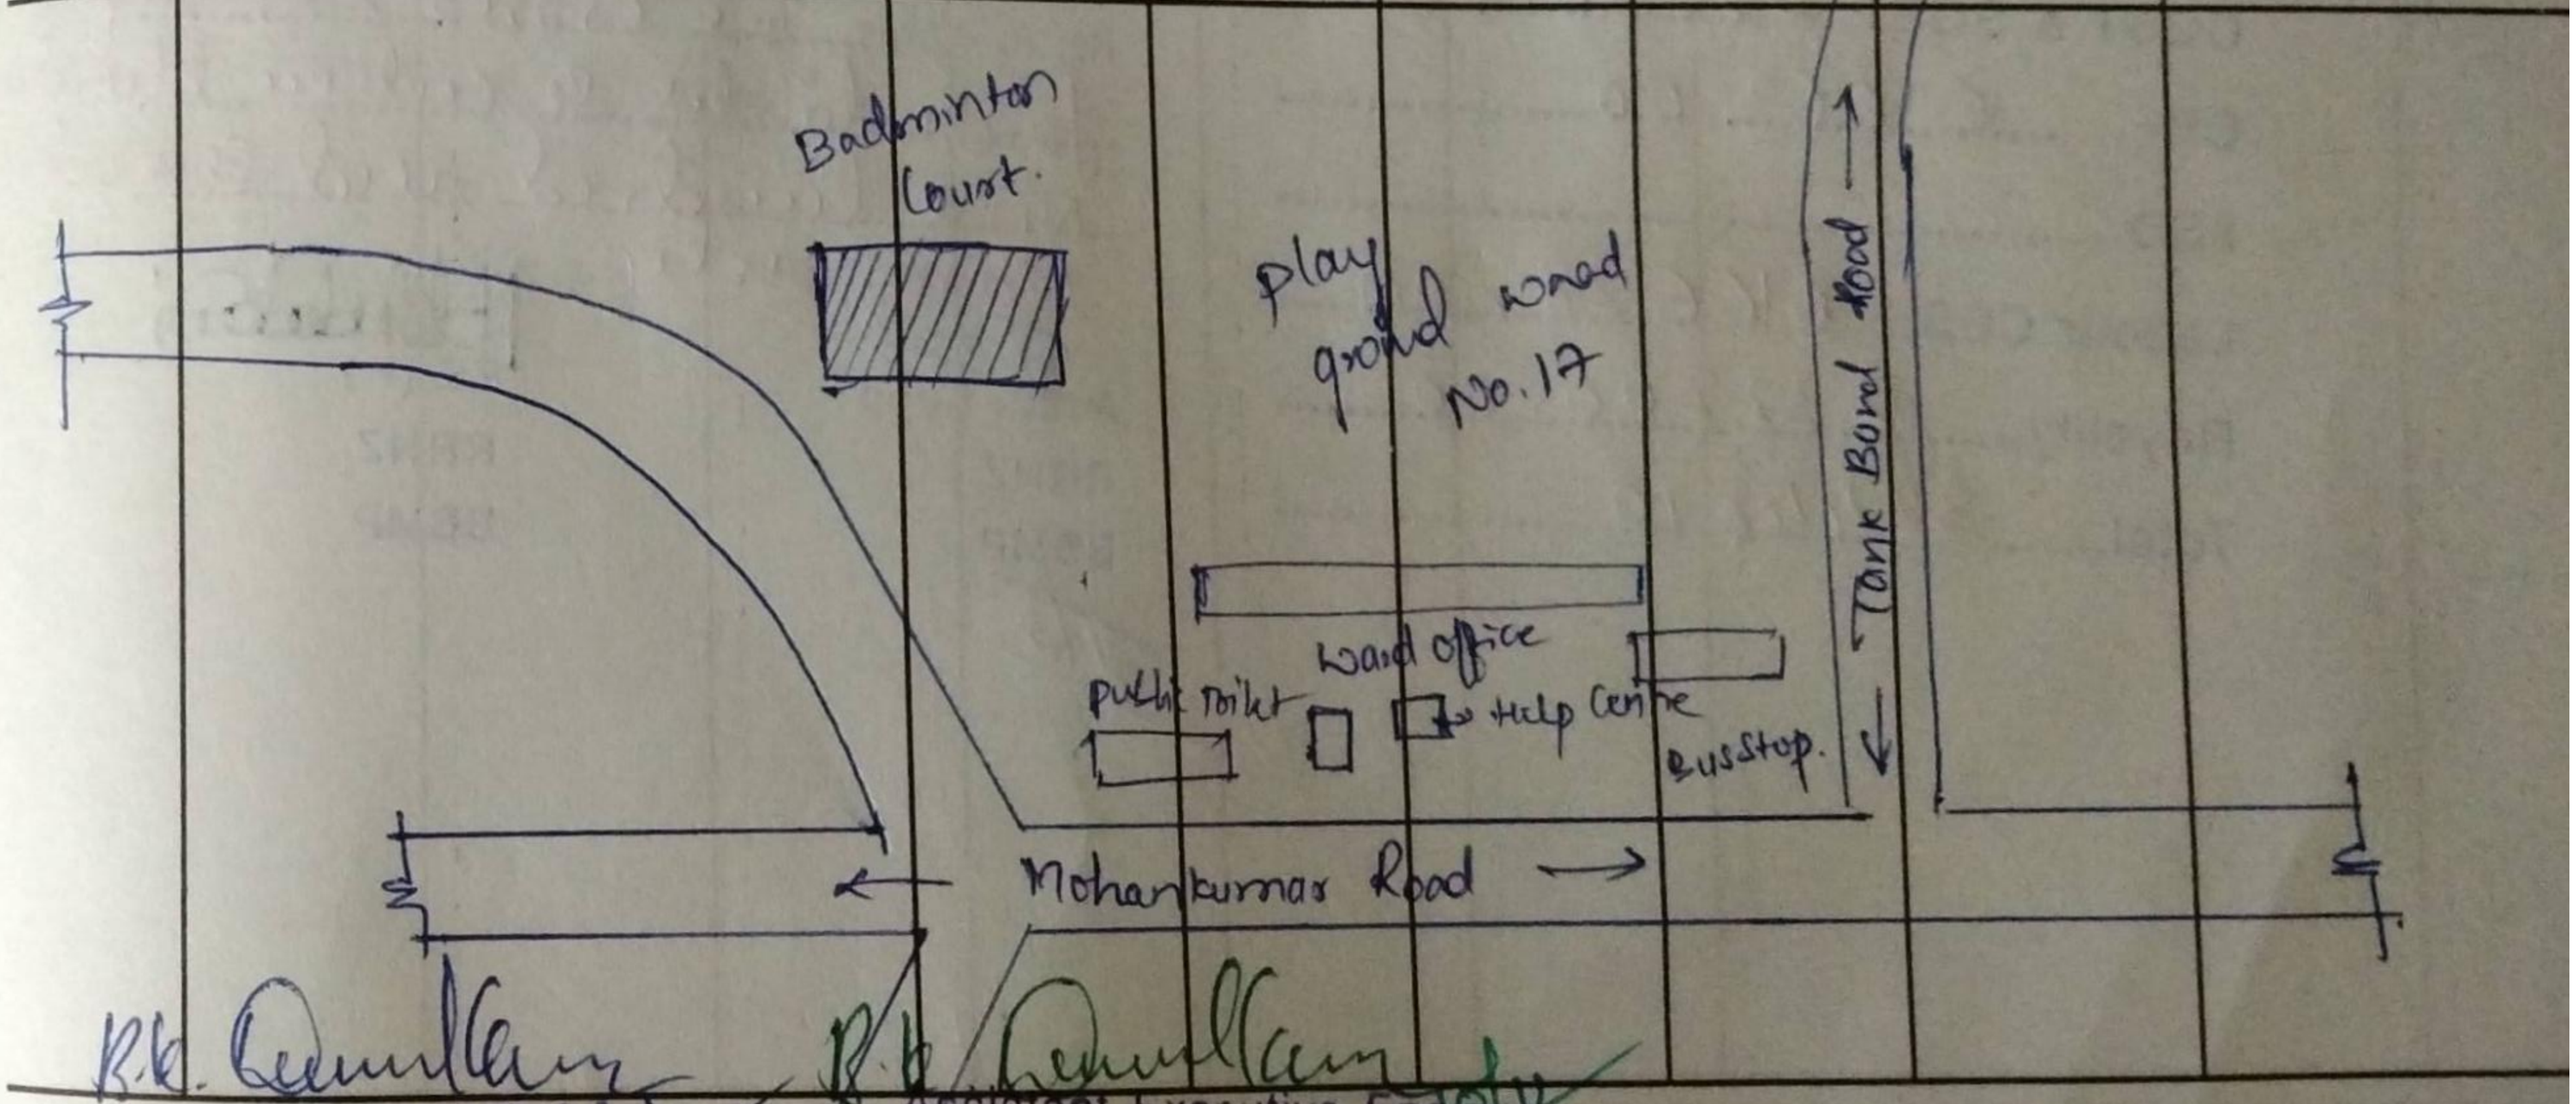

R.R. Nagar Project Sub-Division-01

AE/JE (P) R.R.N 0/12

Assistant Executive Engineer
R.R. Nagar Project Sub-Division-01

Scanned by TapScanner

MEASUREMENT BOOK

ate 1	tion, etc, of work 2	Dimensions Number 3	Length 4	Breadth 5	Depth 6	Contents 7	Reference to last Measurement 8
	Adjustments Details						
	I.T.....1233257.00.....						
	CGST & SGST...5505611+5505611						
	CBF.....6166300.....						
	FSD.....						
	Labour CESS...616628.00.....						
	Royality.....232900.00.....						
	Total.....3244870.....						

Passed for Rs...61662849.00... Only

Net Cheque Rs...58417979.... Only

Adjustment Rs...3244870.00... Only

Rs. In Words...five crores Eighty four lakhs Seventeen thousand Nine hundred and seventy Nine only

Accts Supp

RRNZ

BBMP

EE (P)

RRNZ

BBMP

Scanned by TapScanner